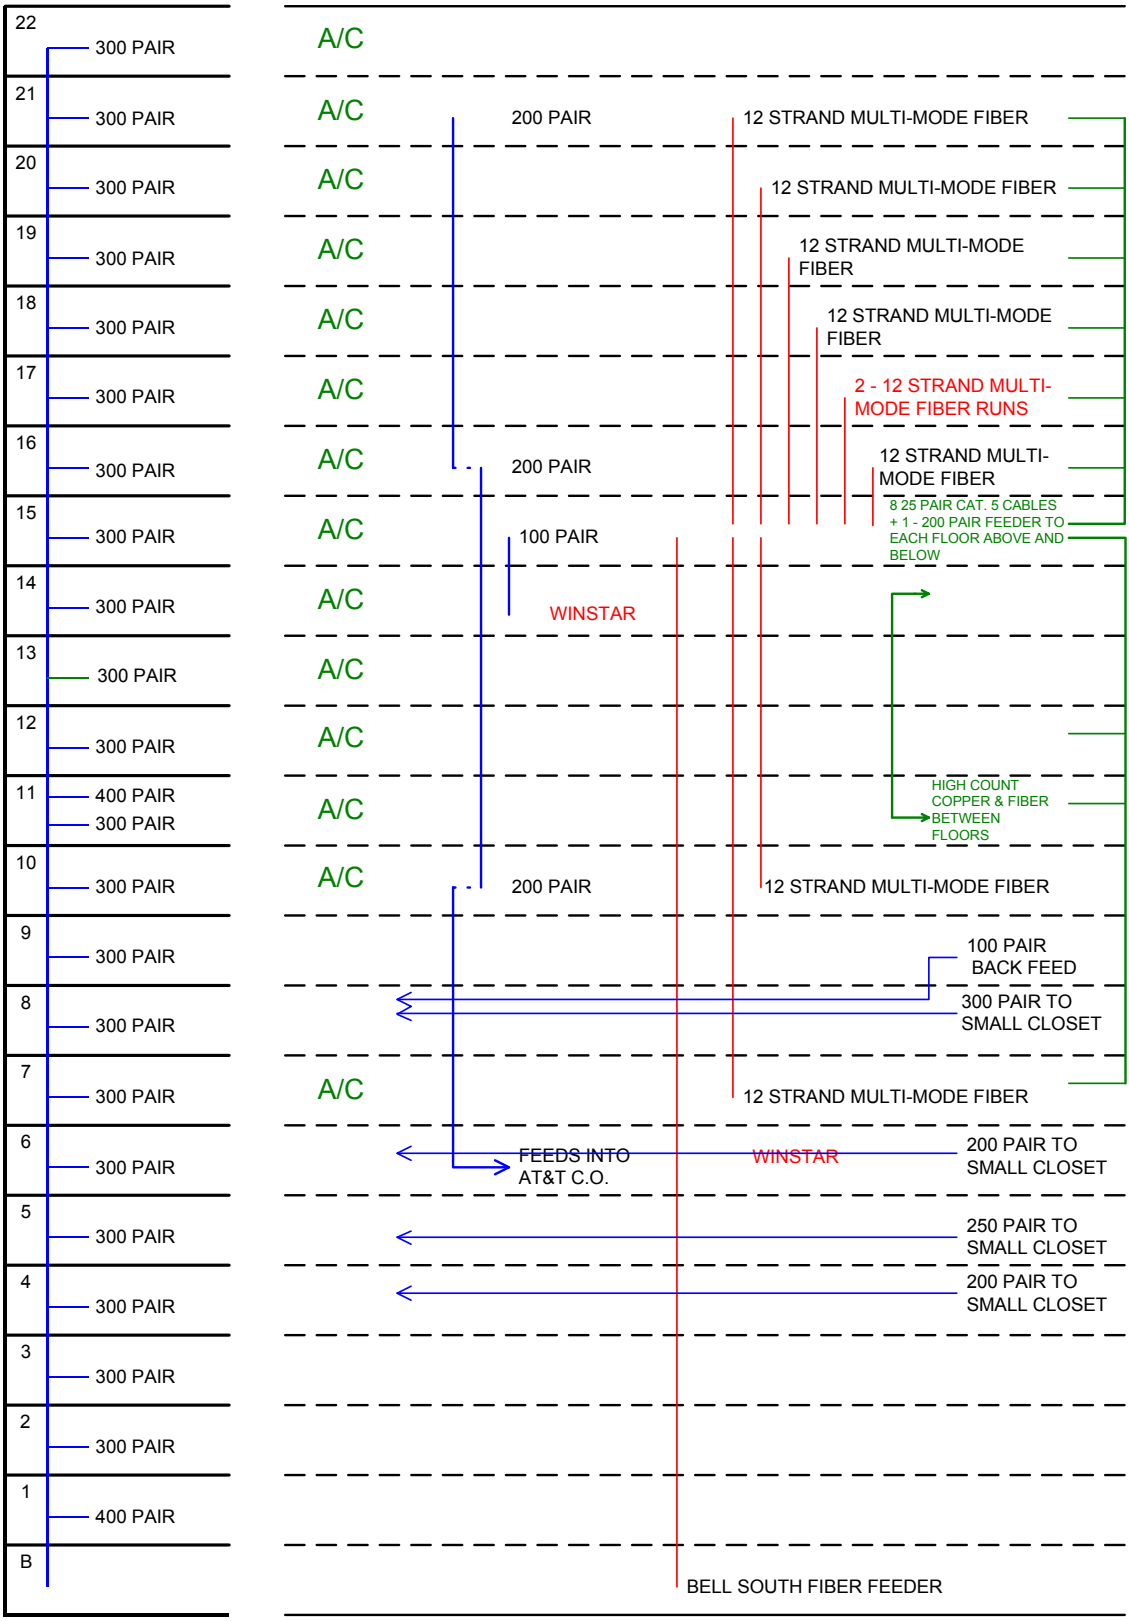

Price·Davis
A TENANT SERVICE COMPANY

PRICE • DAVIS
1928 SOUTH BLVD.
SUITE 300
CHARLOTTE, NC 28203

TELEPHONE RISER SYSTEM